


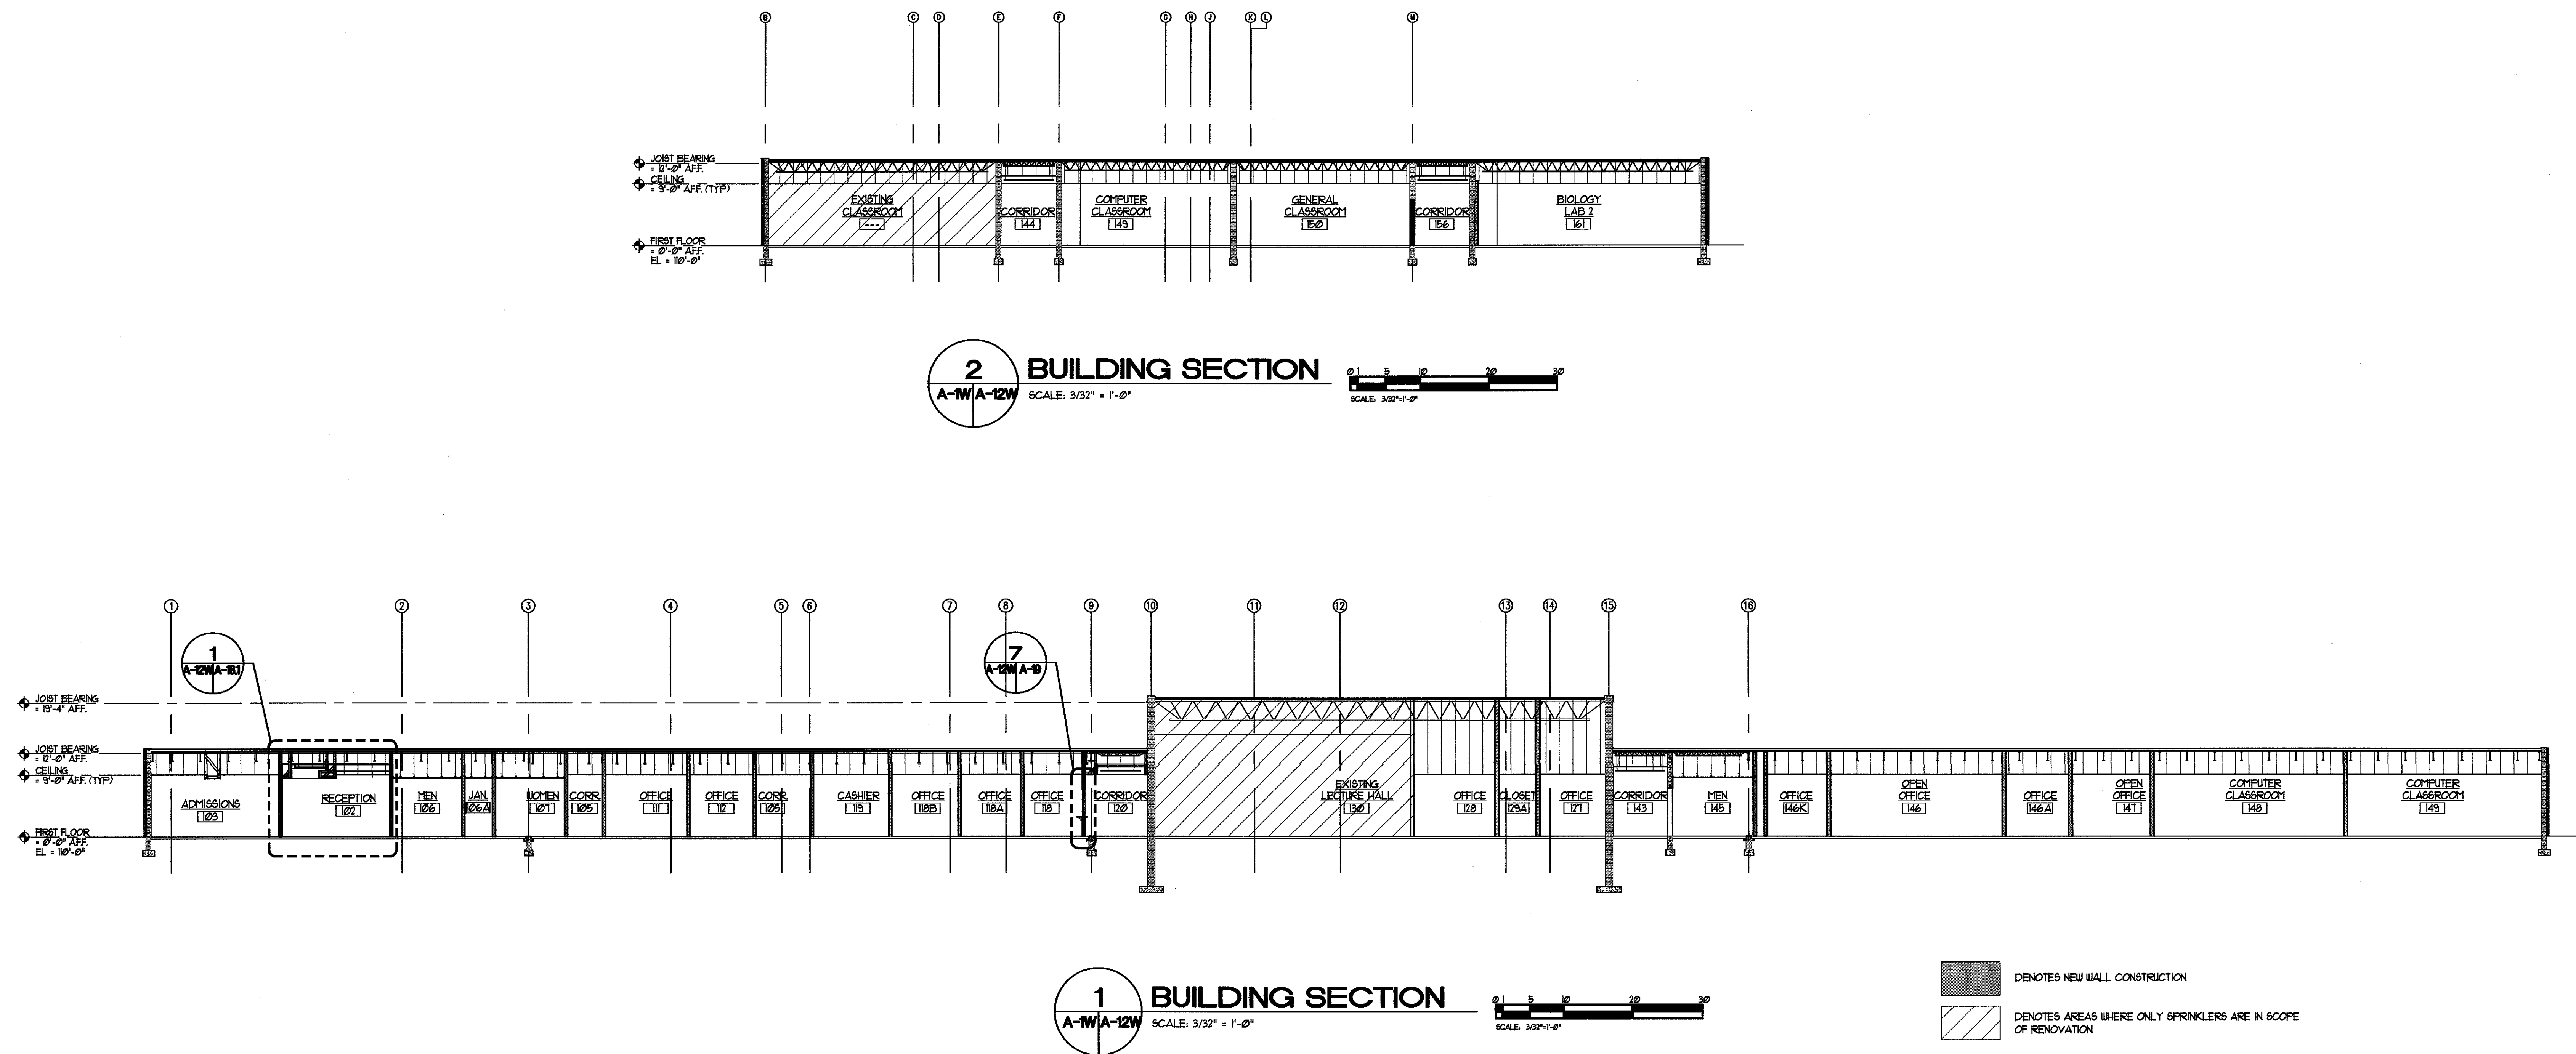

**BUILDING SECTIONS
WARSAW CAMPUS**

**RAPPAHANNOCK
COMMUNITY COLLEGE**
CAMPUS RENOVATIONS
WARSAW + GLENNES, VIRGINIA
PC: 260-17712

mbj ARCHITECTURE
A Professional Limited Company
GROVE PARK SQUARE
11537-B NUCKOLS ROAD
Glen Allen, Virginia 23059
☎ (804) 273-9811 fax: (804) 273-9843

Date: MAY 11, 2010

REVISIONS	
NO.	DATE

STEPHEN FLOYD
REGISTERED PROFESSIONAL ARCHITECT
Lic. No. 013047
5/13/2010

Sheet
A-12W
File Number
RCC-A12W-SECTION